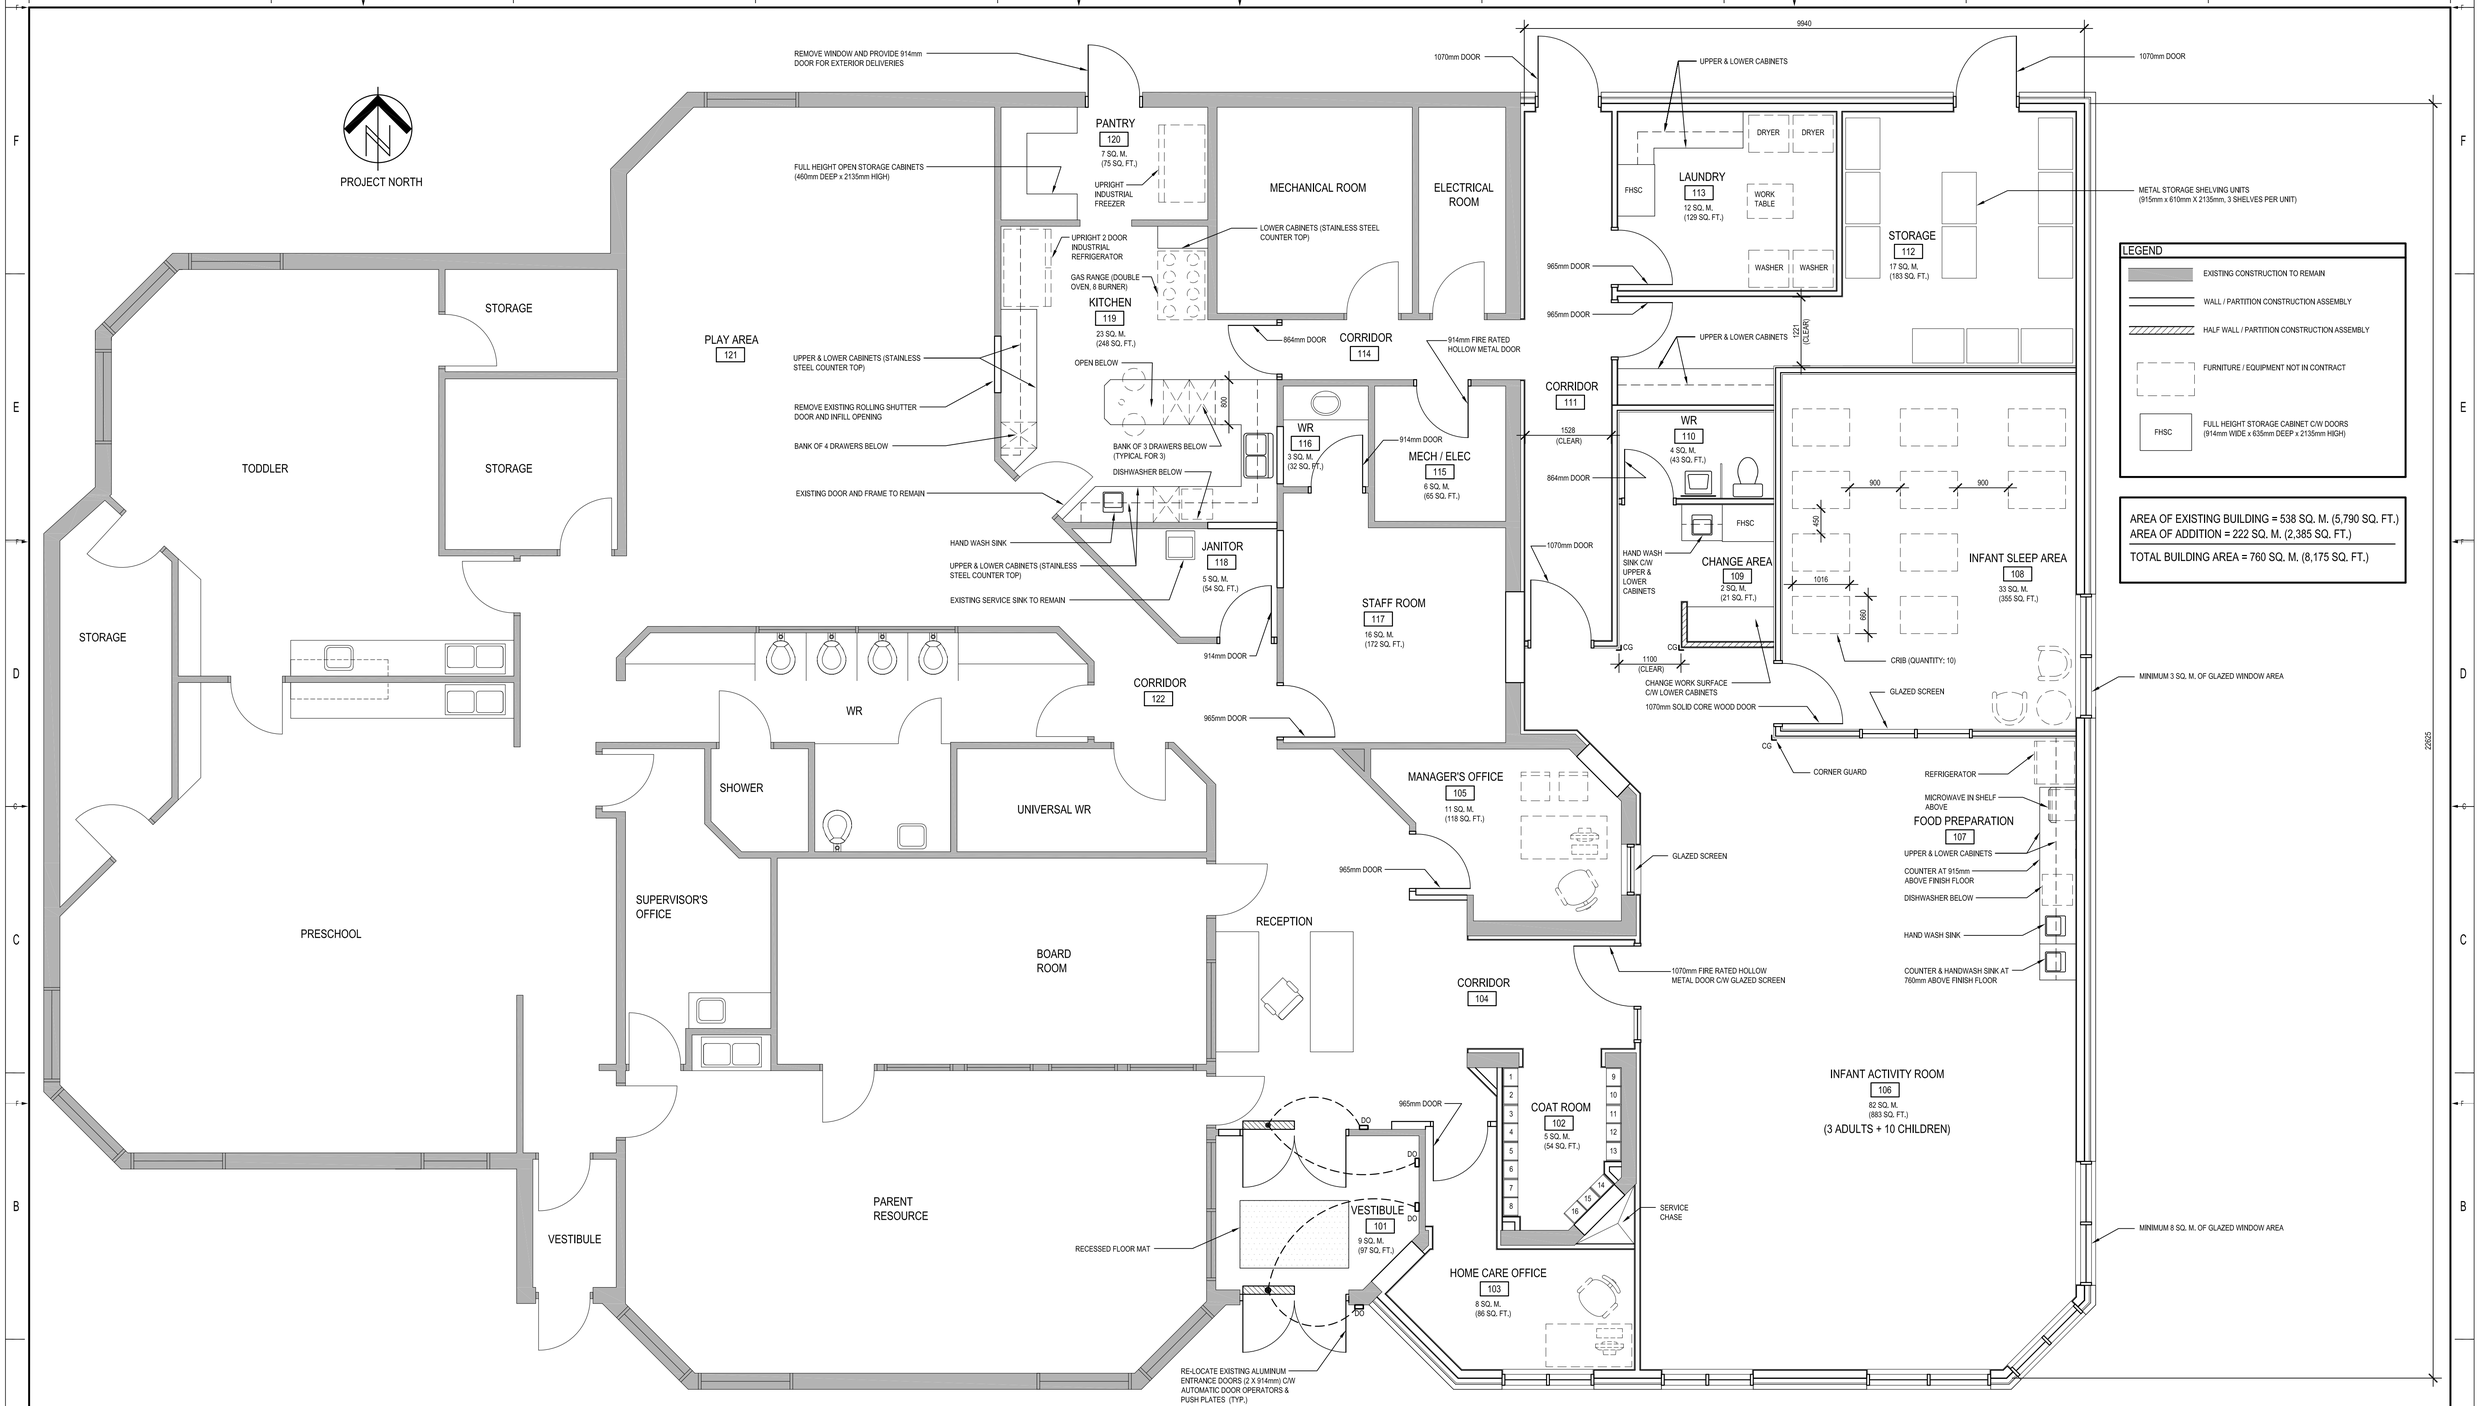

KEY PLAN:

DISCLAIMER: COPYRIGHT:
THIS DRAWING AND DESIGN IS COPYRIGHT PROTECTED WHICH SHALL NOT BE USED, REPRODUCED OR REVISED WITHOUT WRITTEN PERMISSION BY ARCHITECTURE49 INC. THE CONTRACTOR SHALL CHECK AND VERIFY ALL DIMENSIONS AND UTILITY LOCATIONS AND REPORT ALL ERRORS AND OMISSIONS PRIOR TO COMMENCING WORK.
THIS DRAWING IS NOT TO BE SCALED.

ISSUED FOR - REVISION:

IS	RE	DATE	DESCRIPTION

SEAL:

CLIENT:
CGV BUILDERS
Design Build Contractor
Cochrane, Ontario
T: 705-272-5404 F: 705-272-3453
www.cgvbuilders.ca

CLIENT REF. #: –

PROJECT:
COCHRANE CHILD CARE CENTRE
RENOVATIONS AND ADDITION

PROJECT NO: TBD

DATE: AUGUST 2018

ARCHITECTURE | 49
823 BIRCH STREET SOUTH
TIMMINS (ONTARIO) CANADA P4N 7C5
TEL: 705-267-6438 | FAX: 705-264-8218 | WWW.ARCHITECTURE49.COM

ORIGINAL SCALE: 1:50

IF THIS BAR IS NOT 25 mm LONG, ADJUST YOUR PLOTTING SCALE.

25 mm

TITLE:
PROPOSED FLOOR PLAN

SHEET NUMBER: A1
SHEET #: -- OF --

DESIGNED BY: DO
DRAWN BY: FD
CHECKED BY: DO
DISCIPLINE: ARCHITECTURE

ISSUE: FOR OWNER REVIEW
REV #: 0
DATE OF: AUGUST 30, 2018

22625

Arch D: O:\Office\Personal\SHARED\Frank\Cochrane Daycare\Cochrane Child Care Prelim FP.dwg, 8/30/2018 3:14:01 PM